SEVERANCE SKETCH

SCALE 1:7500

0 30 60 90 120 150 300 450 METRES

MTE OLS LTD.
ONTARIO LAND SURVEYORS

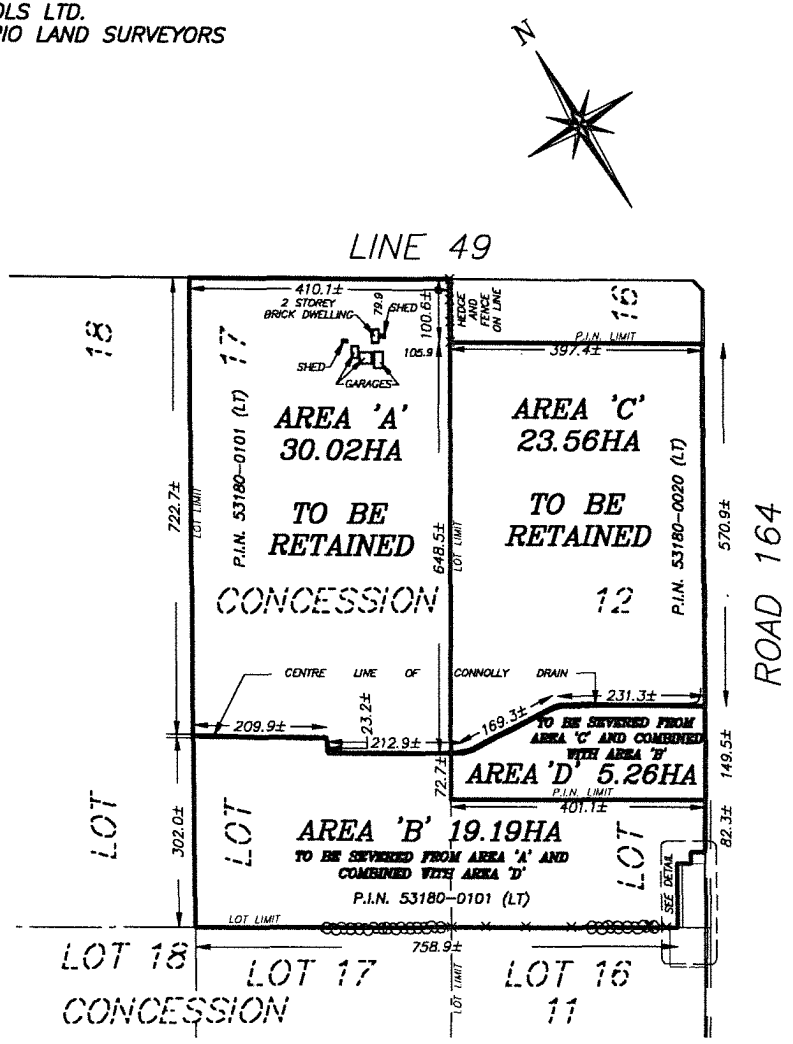

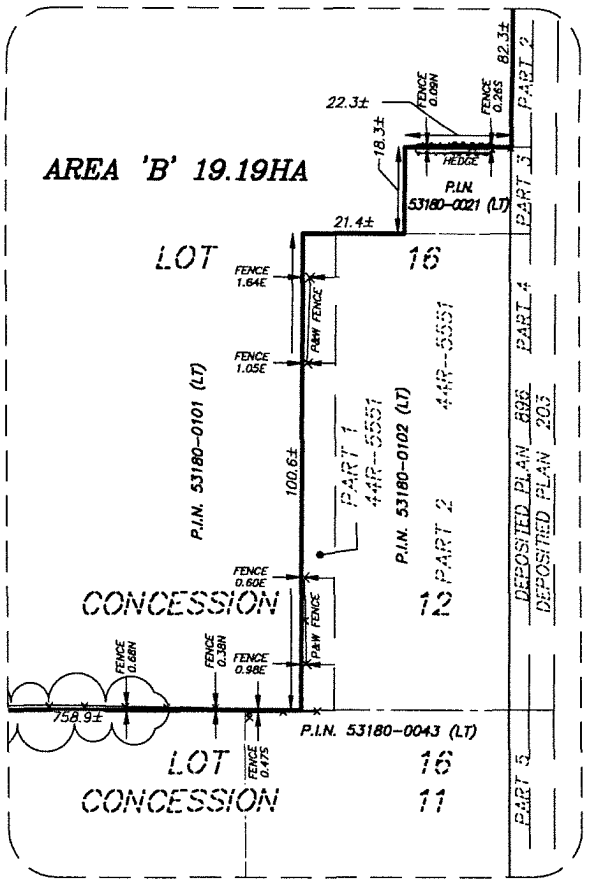

NOTES:

MEASUREMENTS ON THIS SKETCH OBTAINED FROM ACTUAL FIELD SURVEY

AREAS:

AREAS SHOWN ON THIS PLAN ARE IN HECTARES AND CAN BE CONVERTED TO ACRES BY MULTIPLYING BY 2.471054.

AREAS SHOWN ON THIS PLAN ARE IN SQUARE METRES AND CAN BE CONVERTED TO ACRES BY DIVIDING BY 4046.8564.

METRIC:

DISTANCES SHOWN ON THIS PLAN ARE IN METRES AND CAN BE CONVERTED TO FEET BY DIVIDING BY 0.3048.

CAUTION:

THIS IS NOT A PLAN OF SURVEY AND SHALL NOT BE USED EXCEPT FOR THE PURPOSES INDICATED IN THE TITLE BLOCK.

THIS SKETCH IS PREPARED FOR GREEN HOVEN FARMS
DATE : JANUARY 29, 2025

© COPYRIGHT 2024, MTE OLS LTD.

MTE ONTARIO LAND SURVEYORS LTD.
365 HOME STREET
STRATFORD, ONTARIO, N5A 2A5
TEL: 519-271-7952

Cad File: P:\P\60776_001\60776_001-SV1.DWG		COGO : 60776_001-UTMGROUND.ASC
Drawn By : M. MARSH	Checked By : D. REAUME	File No : 60776_001-SV1 (S)